Name of Work: Improvements to Roads and Drains at Gangamma Gudi and Surrounding areas in Ward No. 13 (Doddabommasandra).

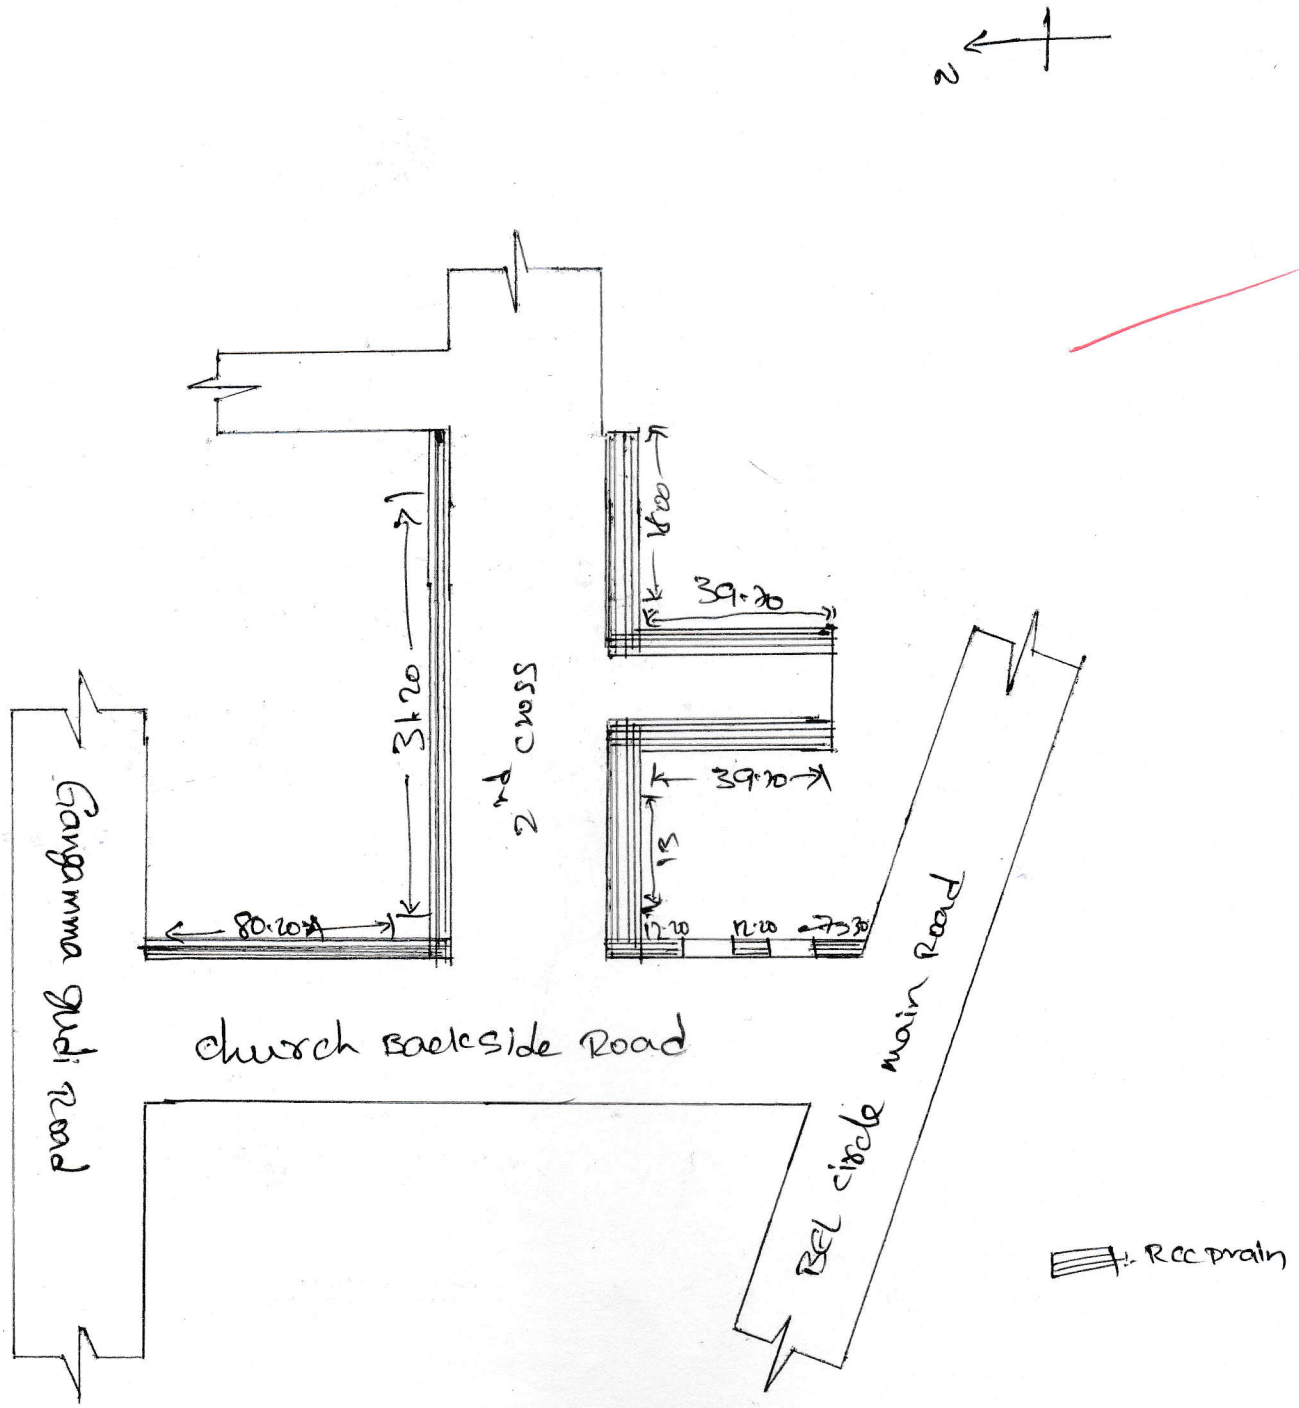

Assistant Executive Engineer
Vidyaranyapura Sub Division
B.B.M.P, Bangalore - 97